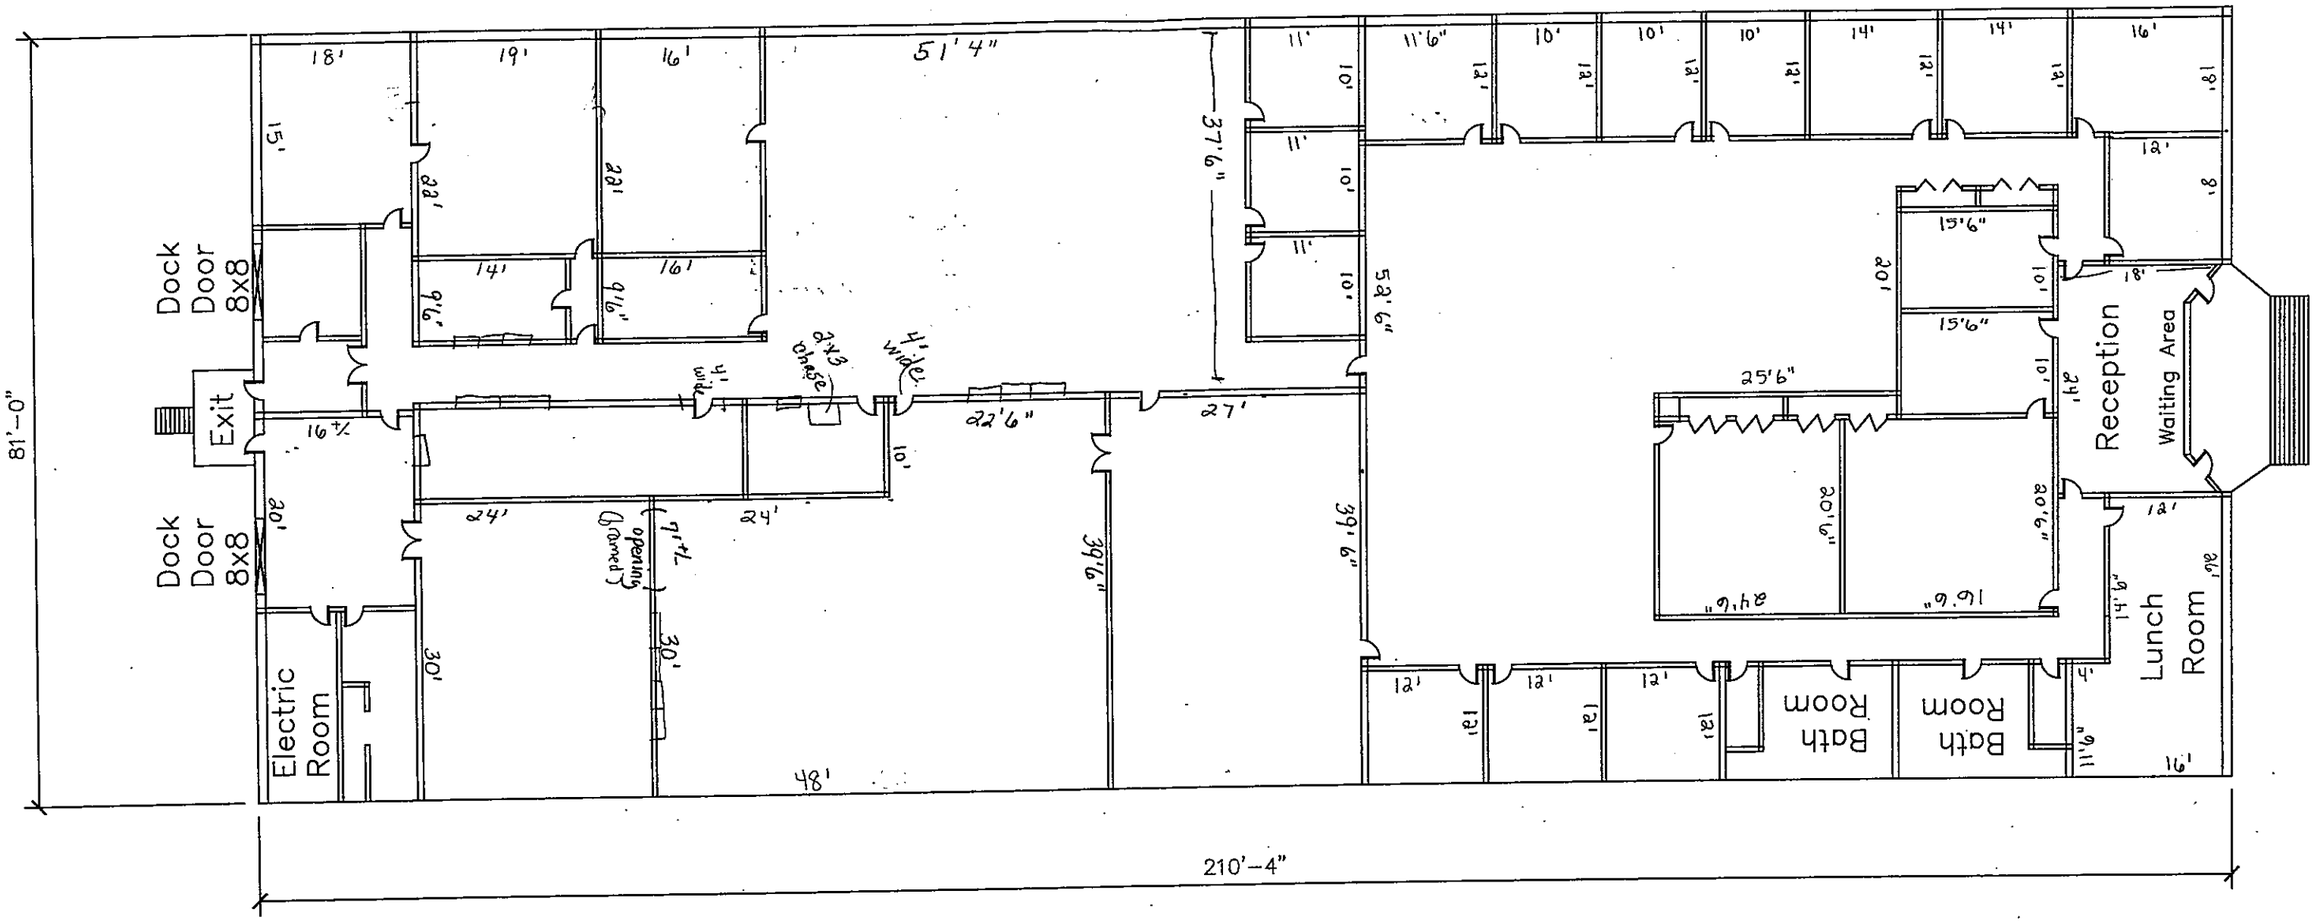

PRELIMINARY FOR INFO ONLY

RECEIVED
AUG 17 2005
CITY OF MANCHESTER BUILDING-DEPARTMENT

PROJECT NO.	Off–Site Office	STONYFIELD FARM, INC. 10 BURTON DRIVE LONDONDERRY, NH 03053	
BY J.Clark	DATE 8–12–05		
CHK'D J.Palmer	DATE 8–15–05	DWG NO. 0	REV. 0
J.Clark PROJECT MANAGER		SCALE 1/16" = 1'	

THIS DRAWING IS ENTRUSTED TO THE RECIPIENT PERSONALLY AND MAY CONTAIN INFORMATION THAT IS CONFIDENTIAL. IT SHALL NOT BE REPRODUCED IN WHOLE, OR PART, OR MADE ACCESSIBLE TO THIRD PARTIES WITHOUT PRIOR WRITTEN CONSENT FROM STONYFIELD FARM, INC.

Master Plan

Off–Site Office

BY
CHKD
DATE
BY
CHKD
DATE

REVISIONS | REMARKS | DESIGN APPROVAL

FILENAME: Off Site Office LAST UPDATE: 8-15-05 TIME: 7:30am J.Clark